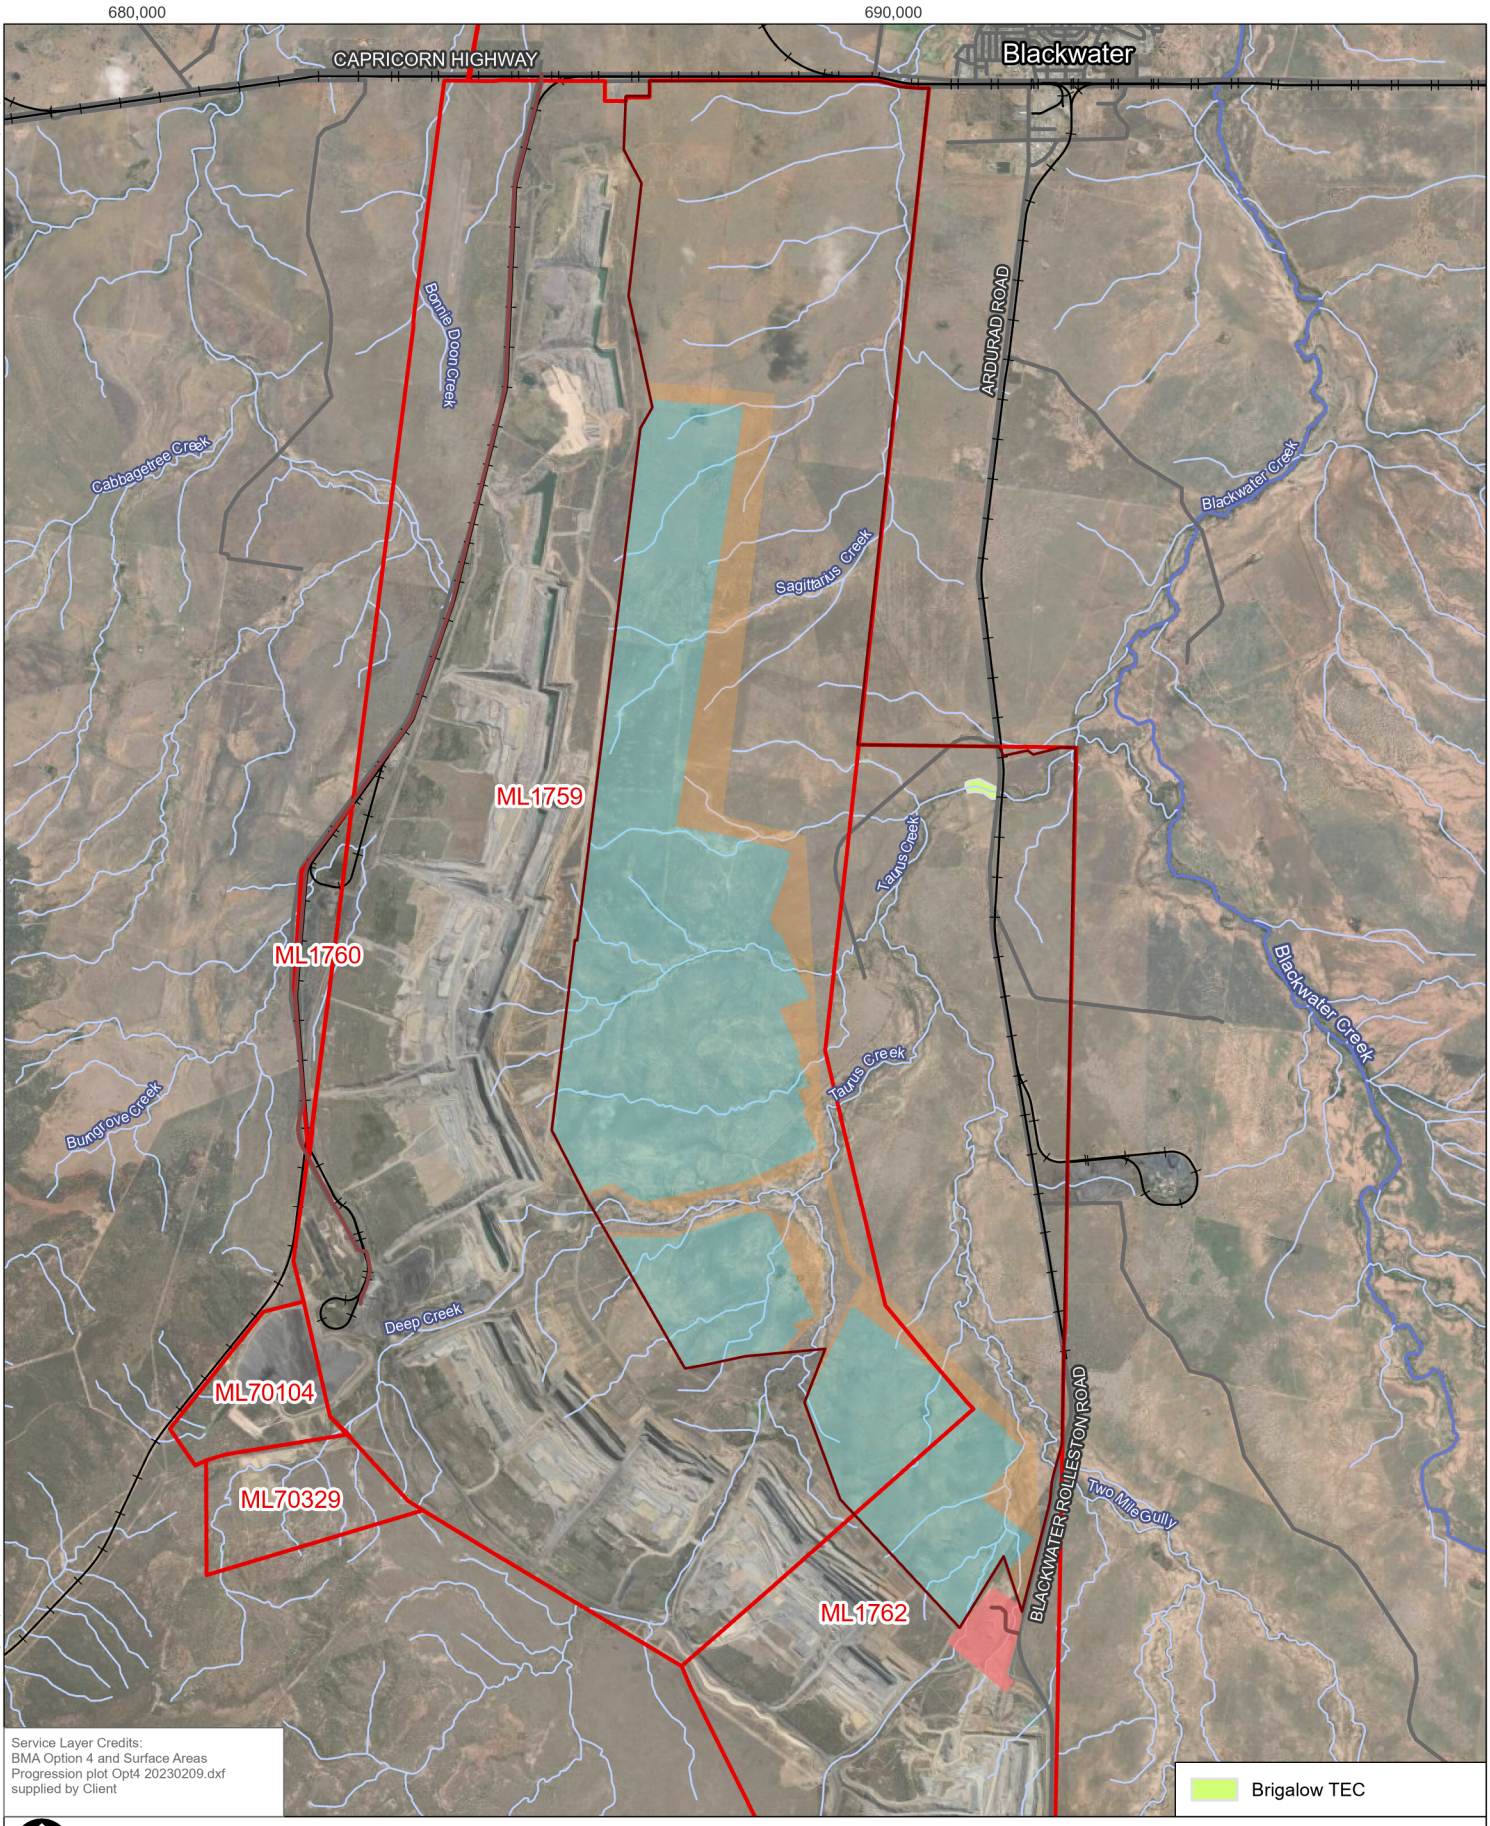


0 1 2 km

Coordinate System:	GDA2020 MGA Zone 55
Scale:	1:100,000 at A4
Project Number:	620.014601
Date Drawn:	28-Nov-2023
Drawn by:	NT

LEGEND

- Railway
- Road
- Mine Acces Road
- Minor Watercourse
- Major Watercourse
- BWM Mining Lease
- BWM North Extension Project Area
- Existing Mine Infrastructure Area

Indicative Project Footprint

- Proposed Out of Pit Disturbance
- Proposed Pit Extent

BLACKWATER MINE - NORTH EXTENSION PROJECT


BRIGALOW TEC

BMA
BHP Mitsubishi Alliance

DISCLAIMER: All information within this document may be based on external sources. SLR Consulting Pty Ltd makes no warranty regarding the data's accuracy or reliability for any purpose.

FIGURE 12

Path: H:\Projects-SLR\620-BNE\620-BNE\620.014601.00001 Blackwater NEP\08 GIS\BWM NEP Pro\BWM NEP Pro.aprx\620014601_EPBC_F12_Brigalow TEC

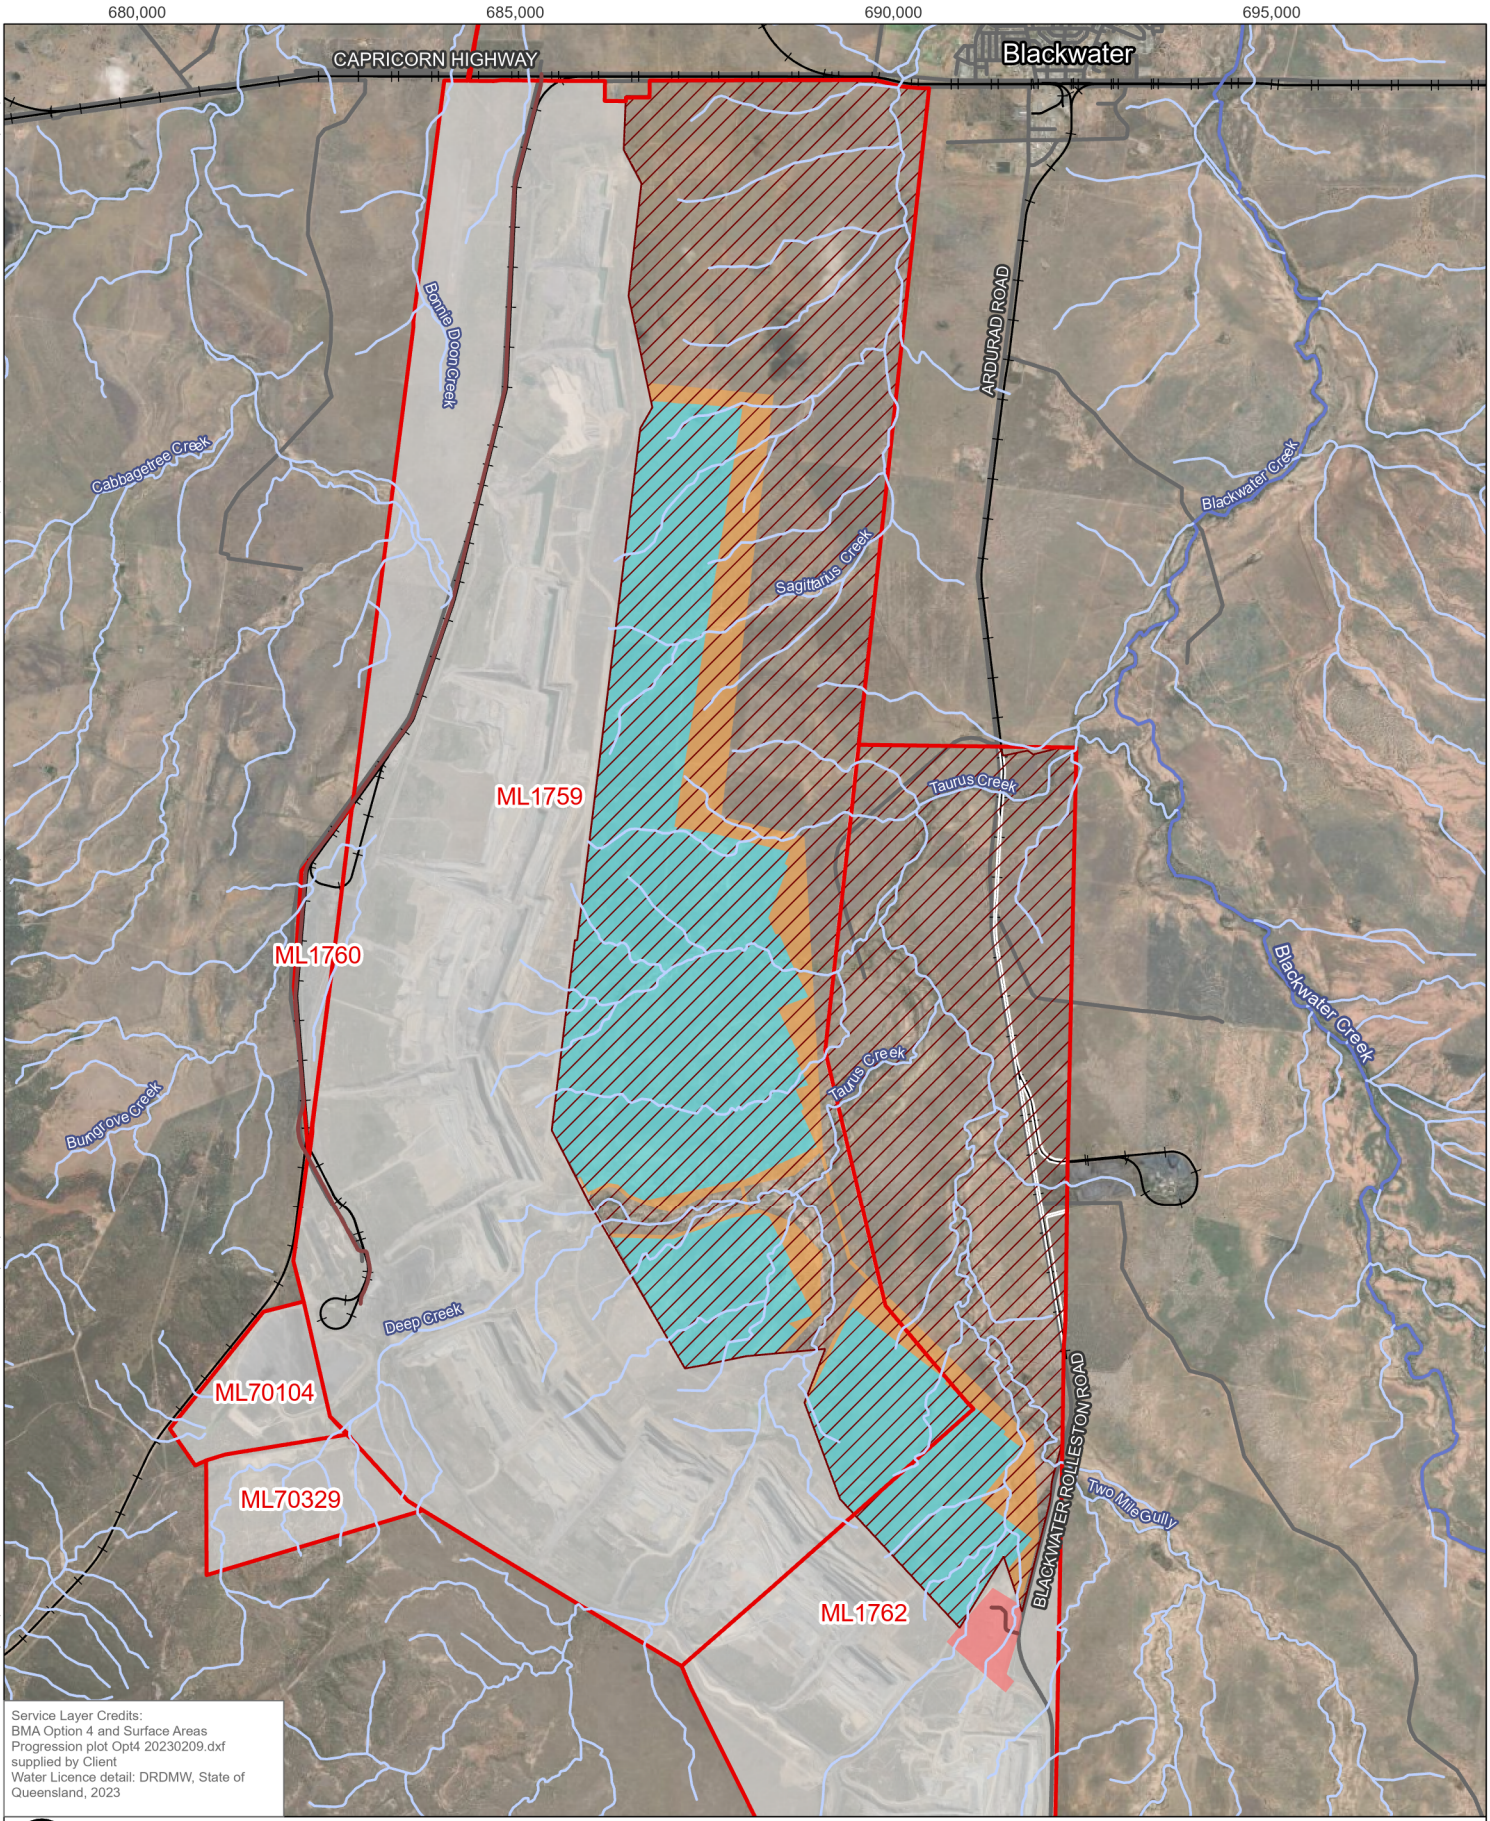

BLACKWATER MINE - NORTH EXTENSION PROJECT


LOCAL WATERWAYS

BMA
BHP Mitsubishi Alliance

DISCLAIMER: All information within this document may be based on external sources. SLR Consulting Pty Ltd makes no warranty regarding the data's accuracy or reliability for any purpose.

FIGURE 13

Path: H:\Projects-SLR\620-BNE\620-BNE\620.014601.00001 Blackwater NEP\08 GIS\BWM NEP Pro\BWM NEP Pro.aprx\620014601_EPBC_F13_Local_Waterways

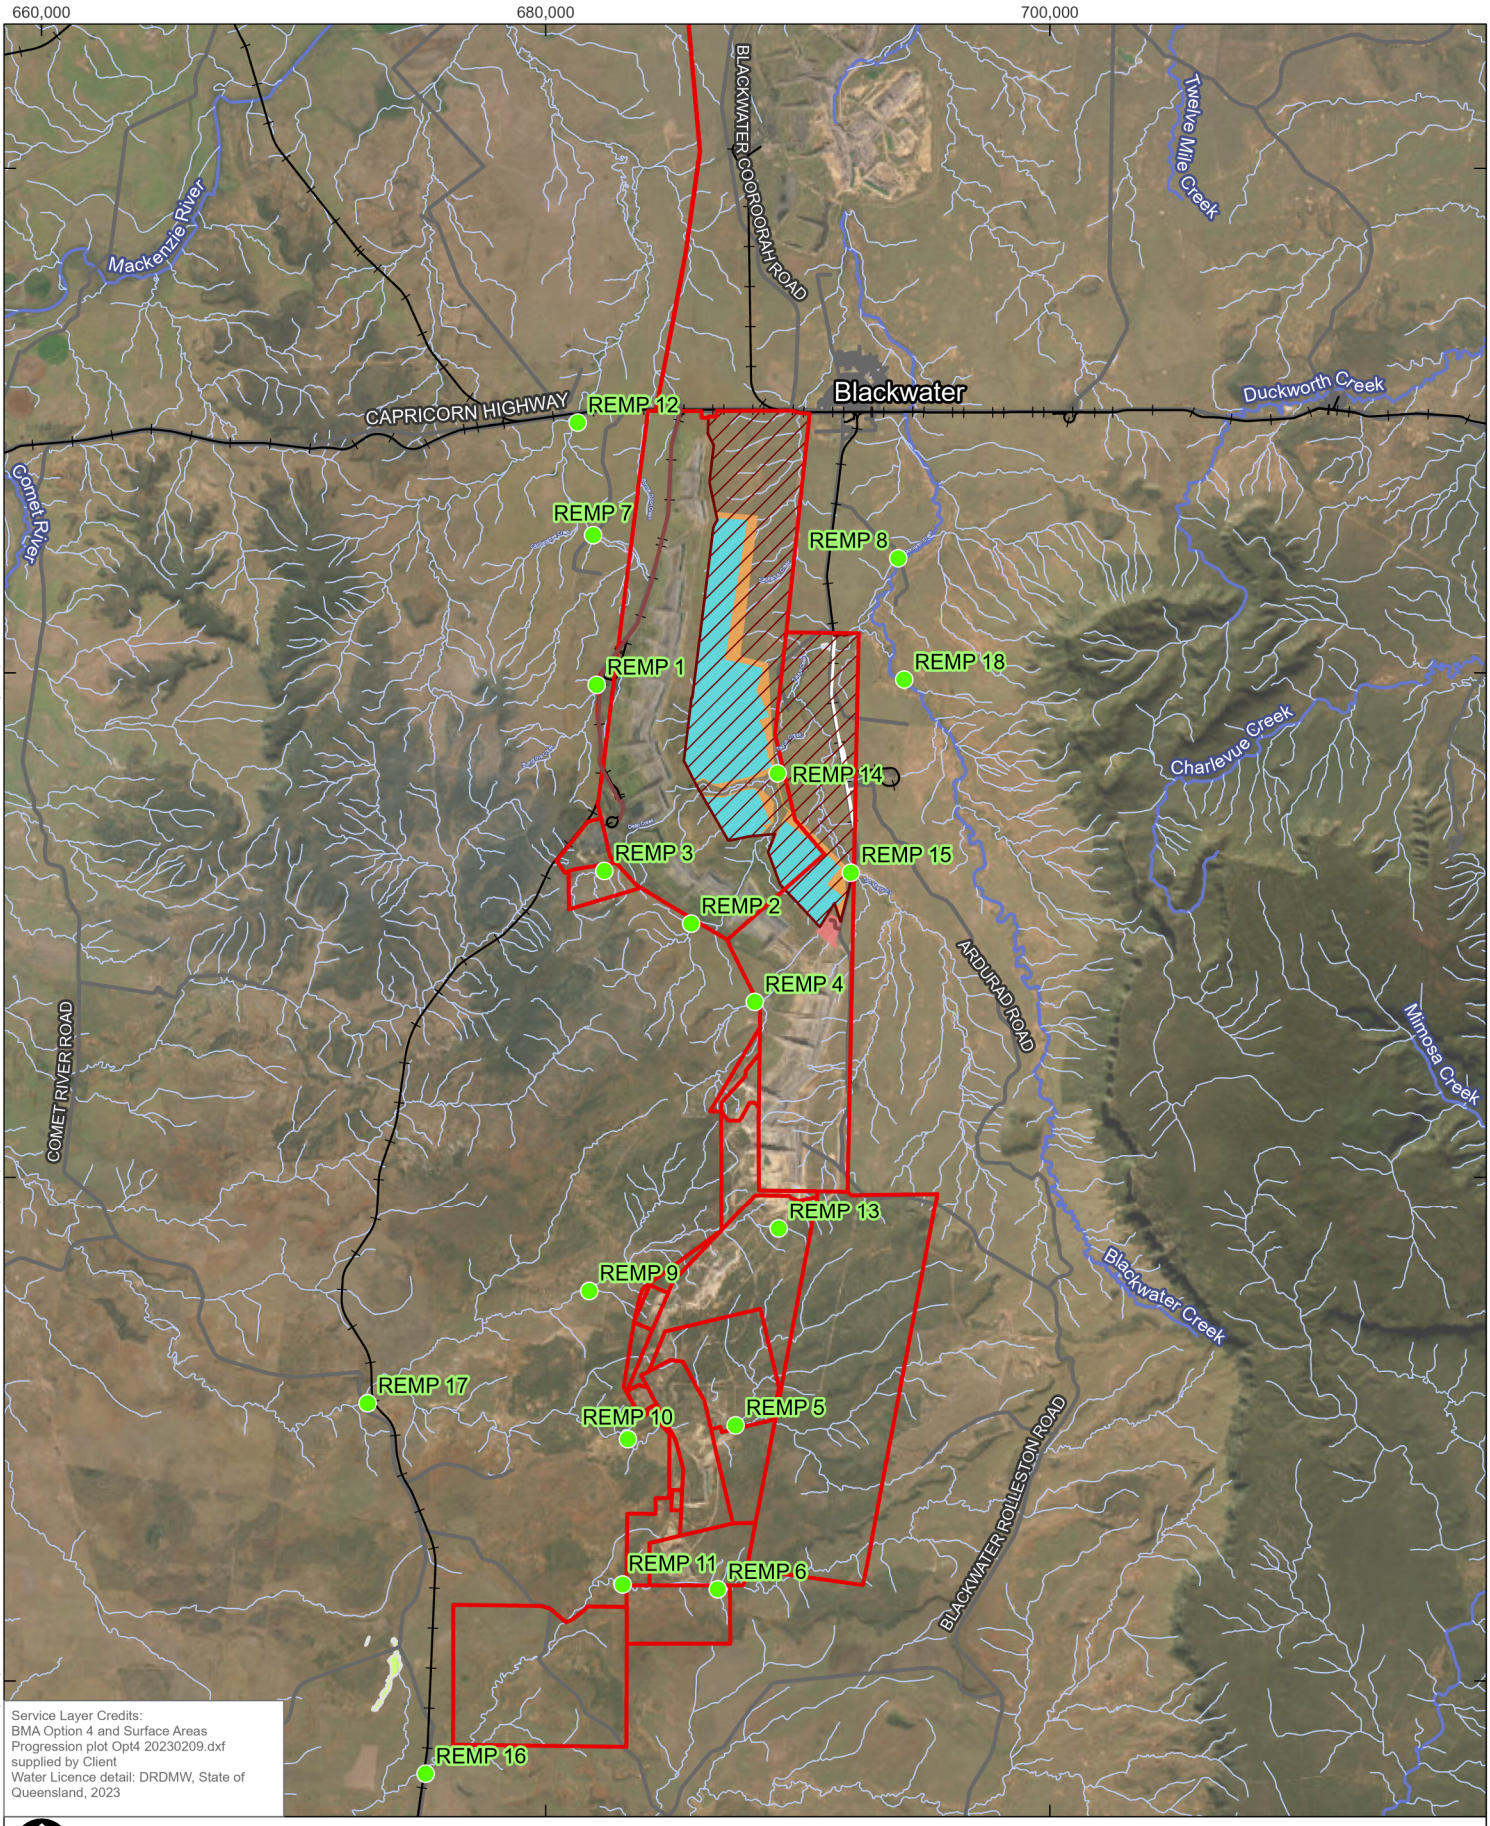

Service Layer Credits:
BMA Option 4 and Surface Areas Progression plot Opt4 20230209.dxf supplied by Client
Water Licence detail: DRDMW, State of Queensland, 2023

0 5 10 km

Coordinate System:	GDA2020 MGA Zone 55
Scale:	1:300,000 at A4
Project Number:	620.014601
Date Drawn:	28-Nov-2023
Drawn by:	NT

LEGEND

- Railway
- Road
- Mine Acces Road
- Minor Watercourse
- Major Watercourse
- BWM Mining Lease
- BWM North Extension Project Area
- Existing Mine Infrastructure Area

Indicative Project Footprint

- Proposed Out of Pit Disturbance
- Proposed Pit Extent
- BWM REMP Site

BLACKWATER MINE - NORTH EXTENSION PROJECT


BWM REMP SITES

BMA
BHP Mitsubishi Alliance

DISCLAIMER: All information within this document may be based on external sources. SLR Consulting Pty Ltd makes no warranty regarding the data's accuracy or reliability for any purpose.

FIGURE 14

Path: H:\Projects-SLR\620-BNE\620-BNE\620.014601.00001 Blackwater NEP\08 GIS\BWM NEP Pro\BWM NEP Pro.aprx\620014601_EPBC_F14_REMP

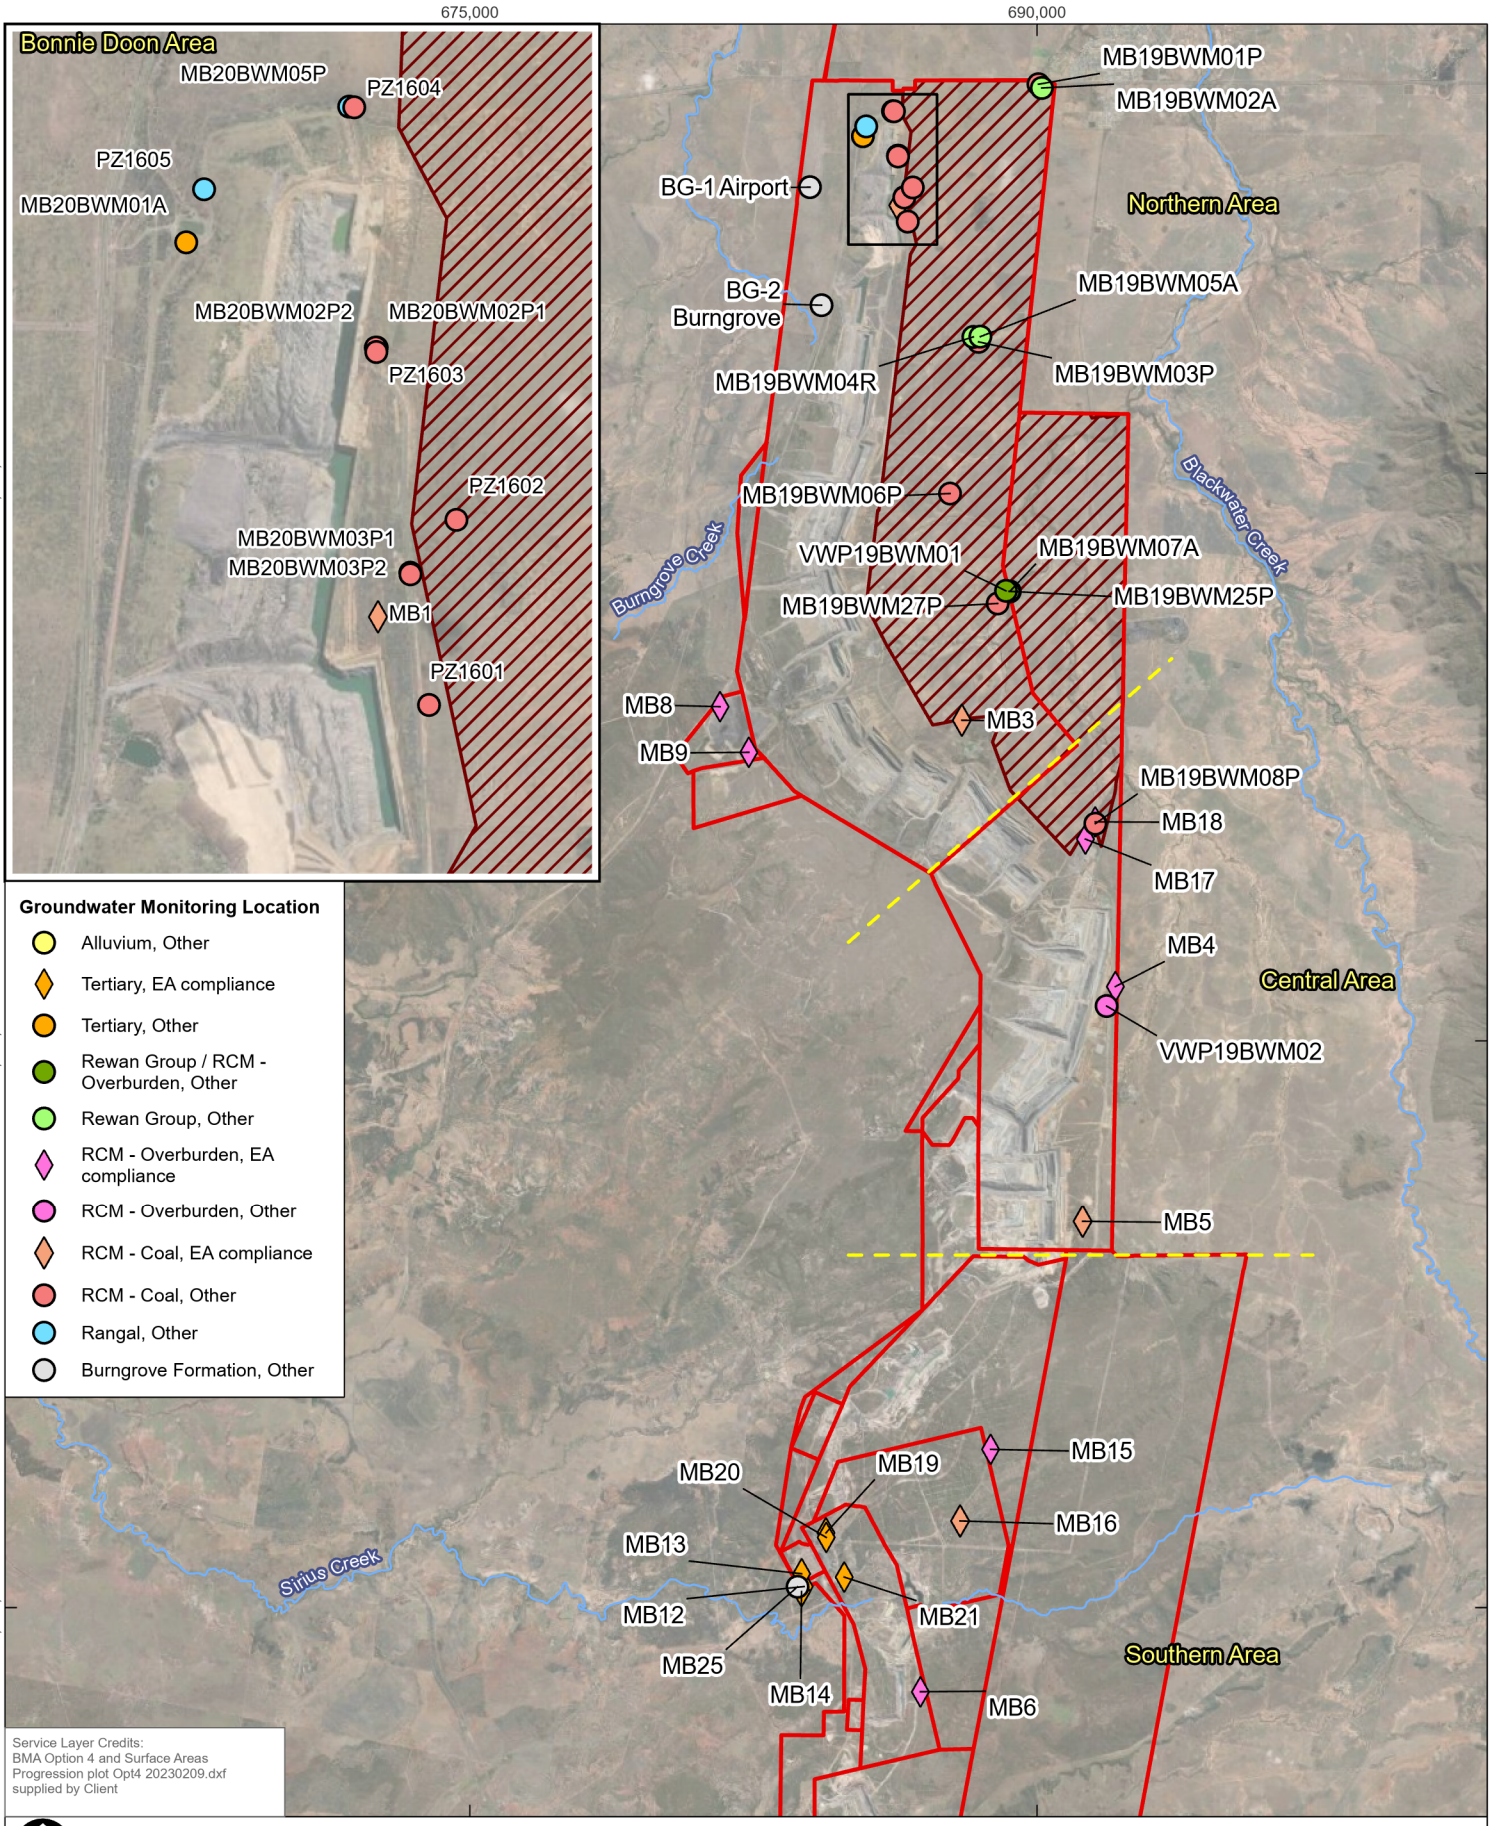

DISCLAIMER: All information within this document may be based on external sources. SLR Consulting Pty Ltd makes no warranty regarding the data's accuracy or reliability for any purpose.

FIGURE 15

Path: H:\Projects-SLR\620-BNE\620-BNE\620.014601.00001 Blackwater NEP\08 GIS\BWM NEP Pro\BWM NEP Pro.aprx\620014601_EPBC_F15_Groundwater Monitoring Network